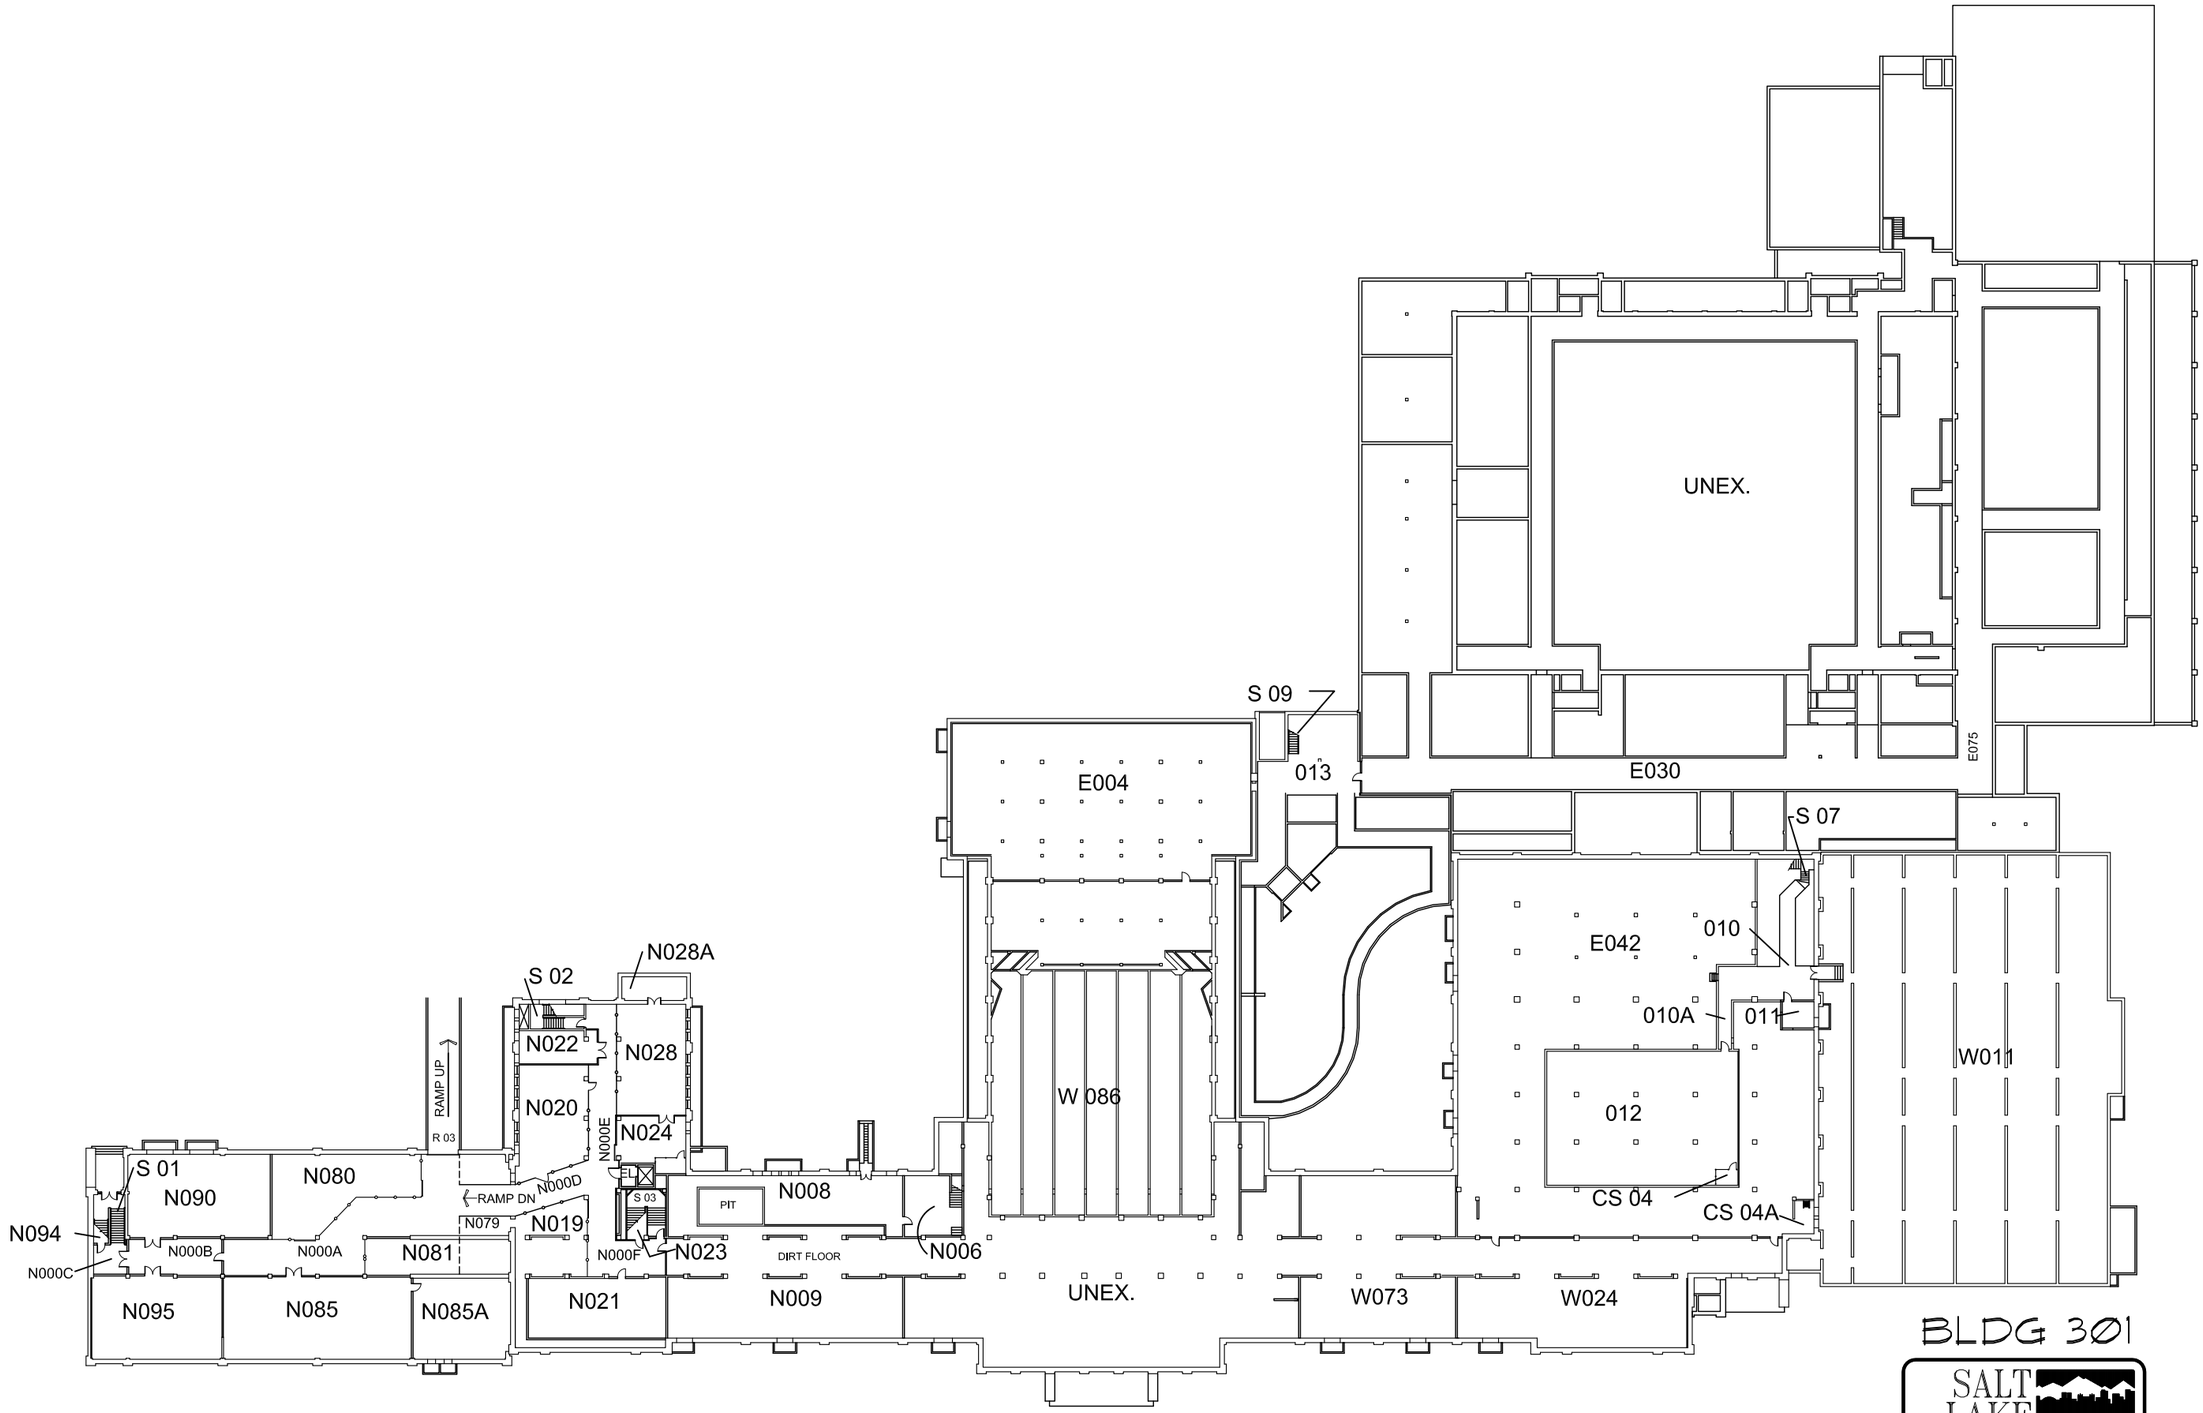

SOUTH CITY CAMPUS
BASEMENT FLOOR PLAN

NORTH

BLDG 301

SALT LAKE COMMUNITY COLLEGE

UPDATED: 22 OCT 2008